EXTERIOR LIGHT FIXTURE

EXISTING GUTTERS AND LEADERS

PROPOSED GUTTERS AND LEADERS

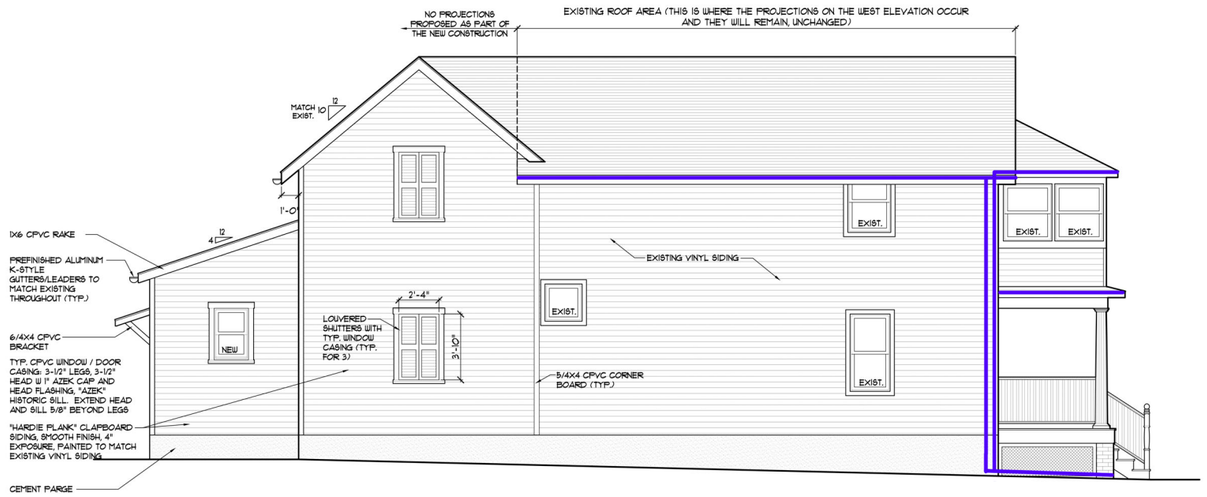

SIDE ELEVATION (WEST)

1/4" = 1'-0"

FRONT ELEVATION (SOUTH)

1/4" = 1'-0"

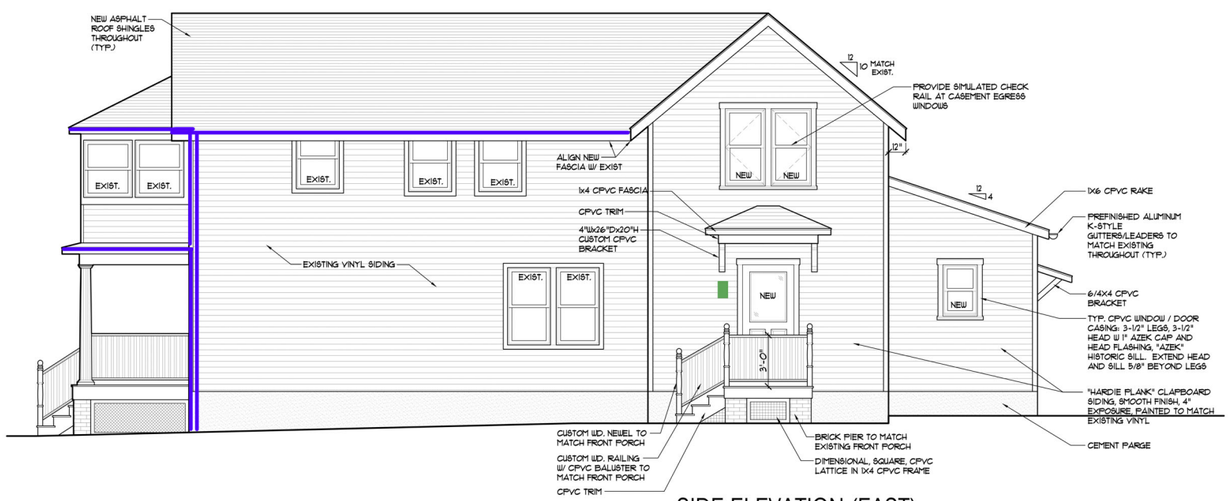

SIDE ELEVATION (EAST)

1/4" = 1'-0"

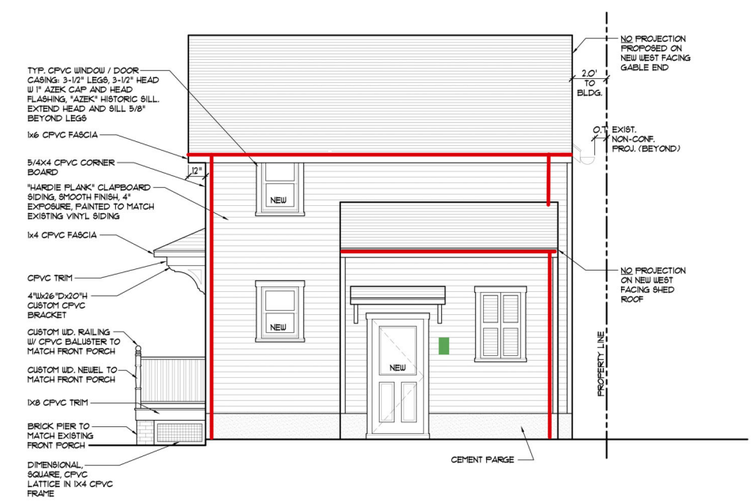

REAR ELEVATION (NORTH)

1/4" = 1'-0"

PROPOSED ADDITION/ALTERATIONS:

SNYDER RESIDENCE

87 Abbott Avenue
Ocean Grove, NJ 07756

Block: 234
Lot: 13

SEAL:

Stephen J. Carlidge, AIA
NJ LIC # A0006889

SHORE POINT ARCHITECTURE, PA
108 South Main Street, Ocean Grove, New Jersey 07756
P: 732.774.6900 F: 732.774.7250 www.shorepointarch.com

LIGHTING AND GUTTERS DIAGRAM

DRAWN: ABF

SCALE: AS SHOWN

DATE
03/27/2024

DATE	REVISION/SUBMISSION
3/27/24	ZONING SUBMISSION
4/05/24	ZONING SUBMISSION #2

JOB NUMBER
2024-02

A-4

Snyder