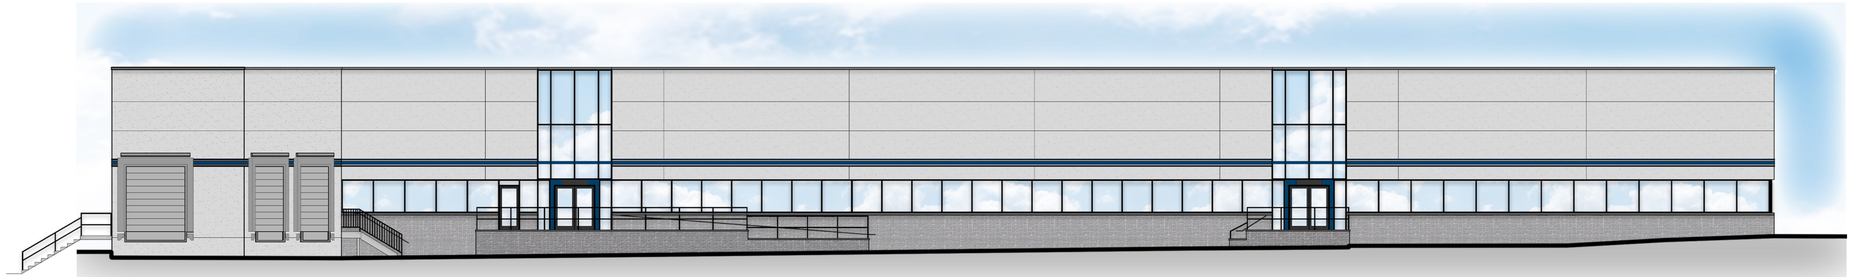

NORTH ELEVATION

WEST ELEVATION

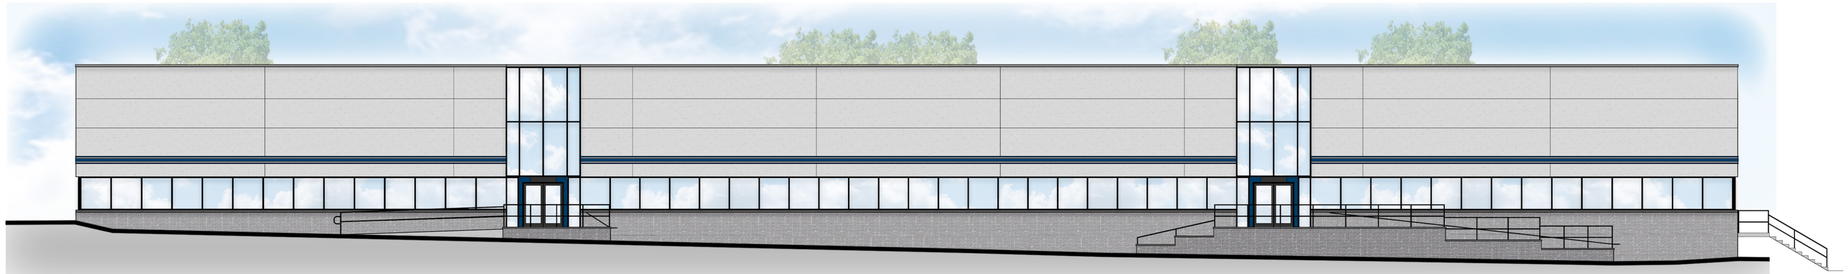

SOUTH ELEVATION

EAST ELEVATION

COTR, INC.

1400 JUMPING BROOK ROAD

NEPTUNE, NEW JERSEY

MICHAEL V. TESTA
ARCHITECT

701 TENNENT ROAD, SUITE 201, MANALAPAN, NJ 07726
T:732-972-9177 F:732-972-9178
MVTARCHITECT.COM