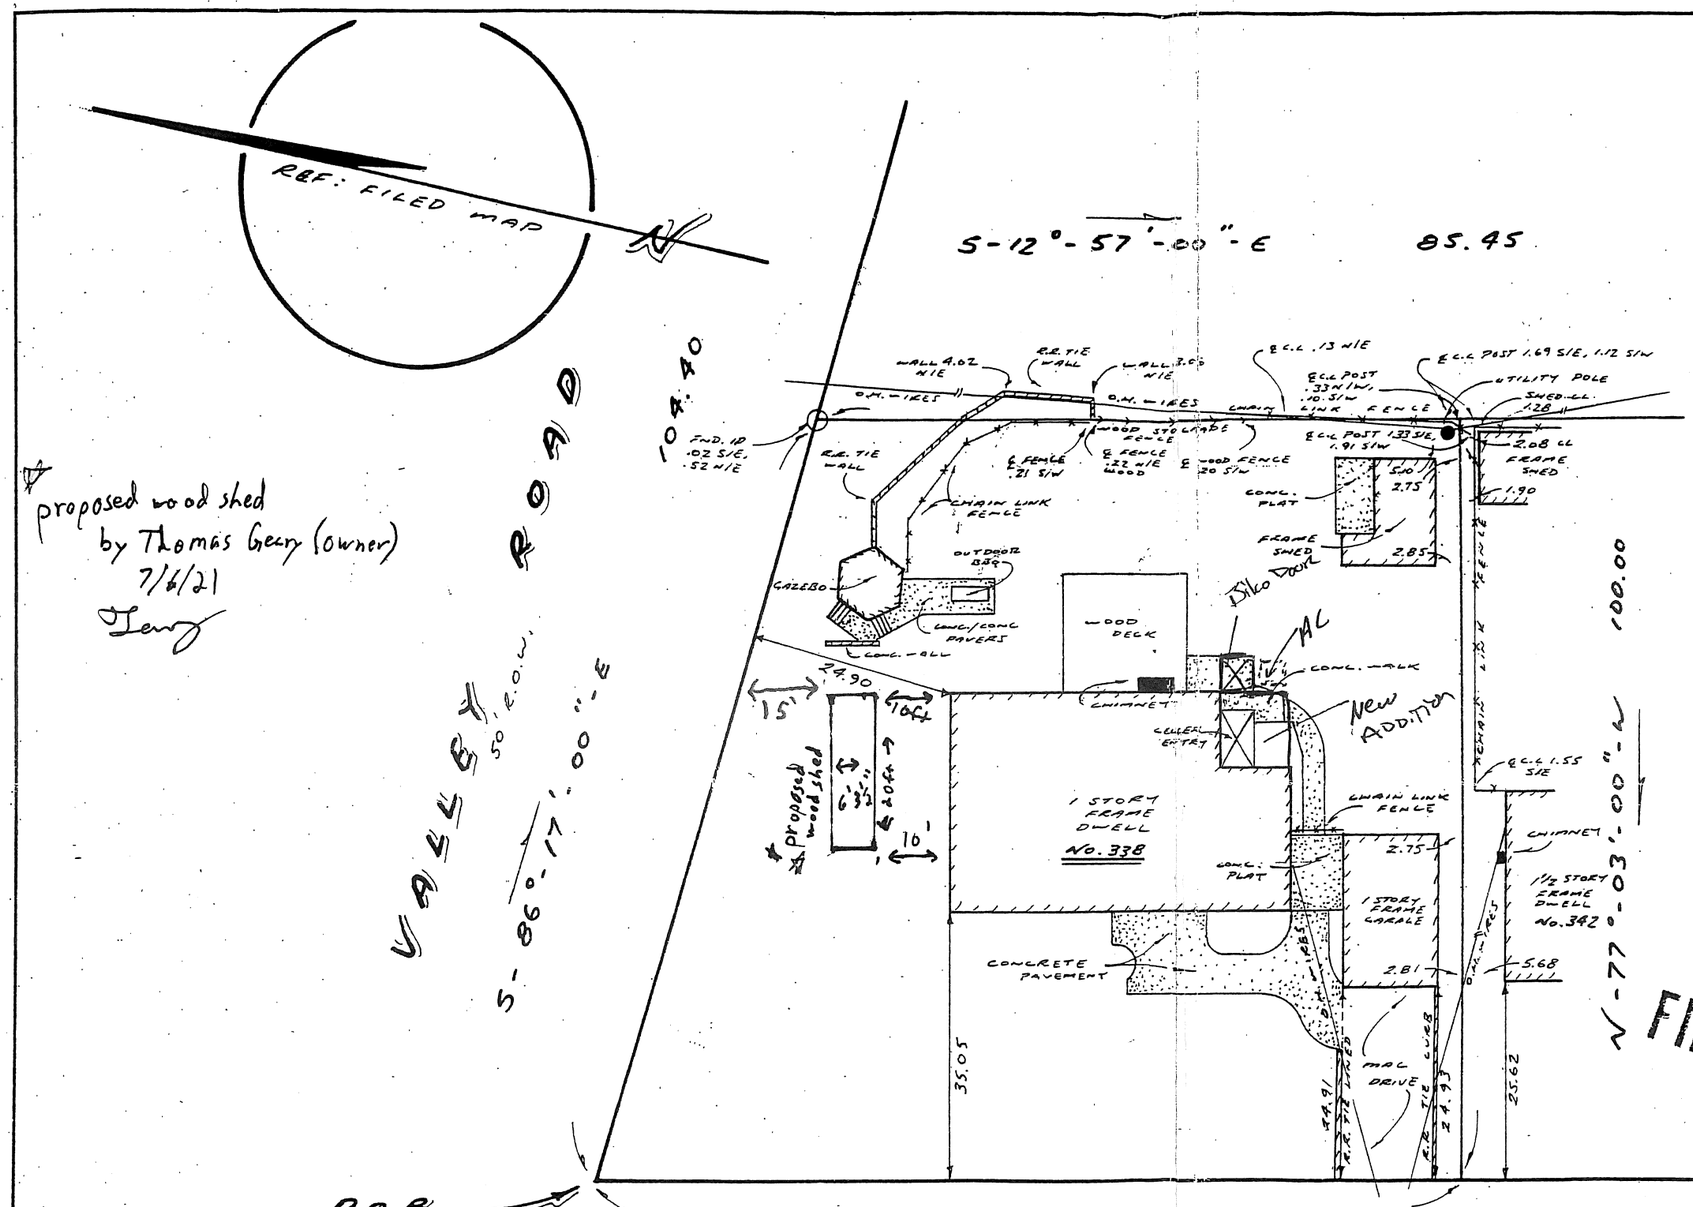

MAP OF PROPERTY OF

LAURA J. MATTHEWS

TOWNSHIP OF NEPTUNE
MONMOUTH COUNTY, NEW JERSEY

SCALE: 1"=20' DATE: 10-21-99

BLOCK: 449 T.M. LOT: 44 T.M.
18 F.M. 44, 45, 46 AND 47 F.M.

MAP ENTITLED: "MAP OF SECTION C SHARK RIVER HILLS PROPERTY OF THE SHARK RIVER HILLS Co. MONMOUTH COUNTY, N.J."

FILED: 12-13-1923 MAP NO. CASE: 21-5

SURVEY CERTIFIED TO:

LAURA J. MATTHENS ;
VENTURE TITLE AGENCY, LLC. ;
STEWART TITLE GUARANTY COMPANY;
KEVIN TERHUNE, ESQ. ;
WORLD SAVINGS & LOAN, ITS SUCCESSORS AND/OR ASSIGNS.

REVISION DATE	DESCRIPTION

DMC ASSOCIATES, INC.
LAND SURVEYORS
2 THORNWOOD DRIVE
KINNELON, N.J. 07405
973-838-9187 FAX 973-838-4389
ROBERT L. CIGOL, N.J.L.S. NO. 40261

TITLE NO. VT99489 DMC NO. 99100038

ACE REPROGRAPHIC SERVICE 612212