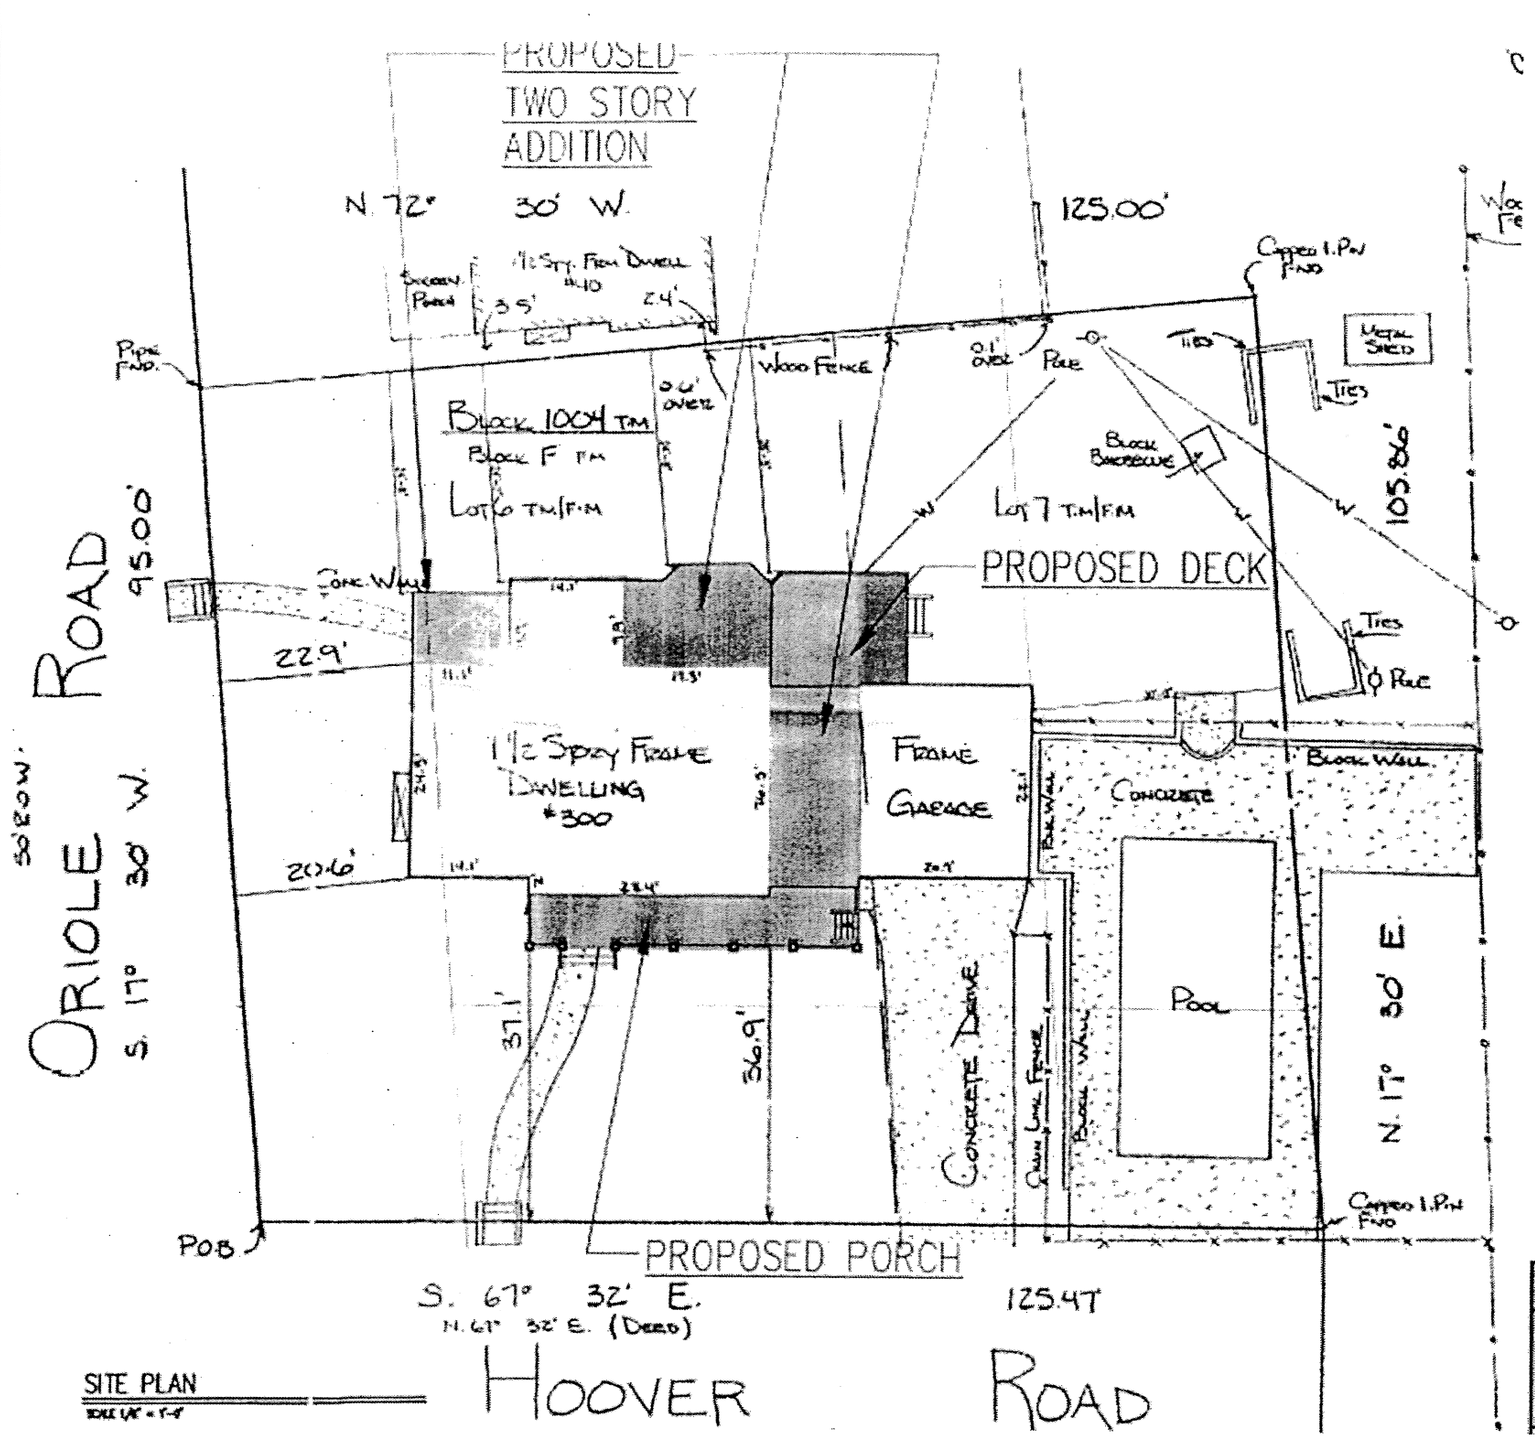

SITE PLAN

SCALE 1/8" = 1'-0"

BRUNSWICK WEST, INC.

PLAN OF SURVEY

Matthew Loring
Township of Neptune
Monmouth County, New Jersey
Block 1004 Lot 7

I hereby certify this survey for Matthew Loring; Richard J. Pepsny, Esquire; All Points Title, LLC; Fidelity National Title Insurance Company; Contract Mortgage, its successors and/or assigns as their interests may appear.

DAVID COCHRAN, AIA
Architect
70 Grant Street
Long Branch, NJ 07740
(732) 483-0777

DAVID COCHRAN LICENSE 21617

REVISIONS

NO.	DATE	REV.

PROPOSED WORK FOR,
M. LORING/B. MANNLEIN
300 HOOVER ROAD
NEPTUNE, NJ

SITE PLAN/NOTES

DRAWN BY: B.M.C.
CHECKED BY: B.M.C.
PROJECT NO: 9801
DATE: 10 AUG 2012
SHEET NUMBER