
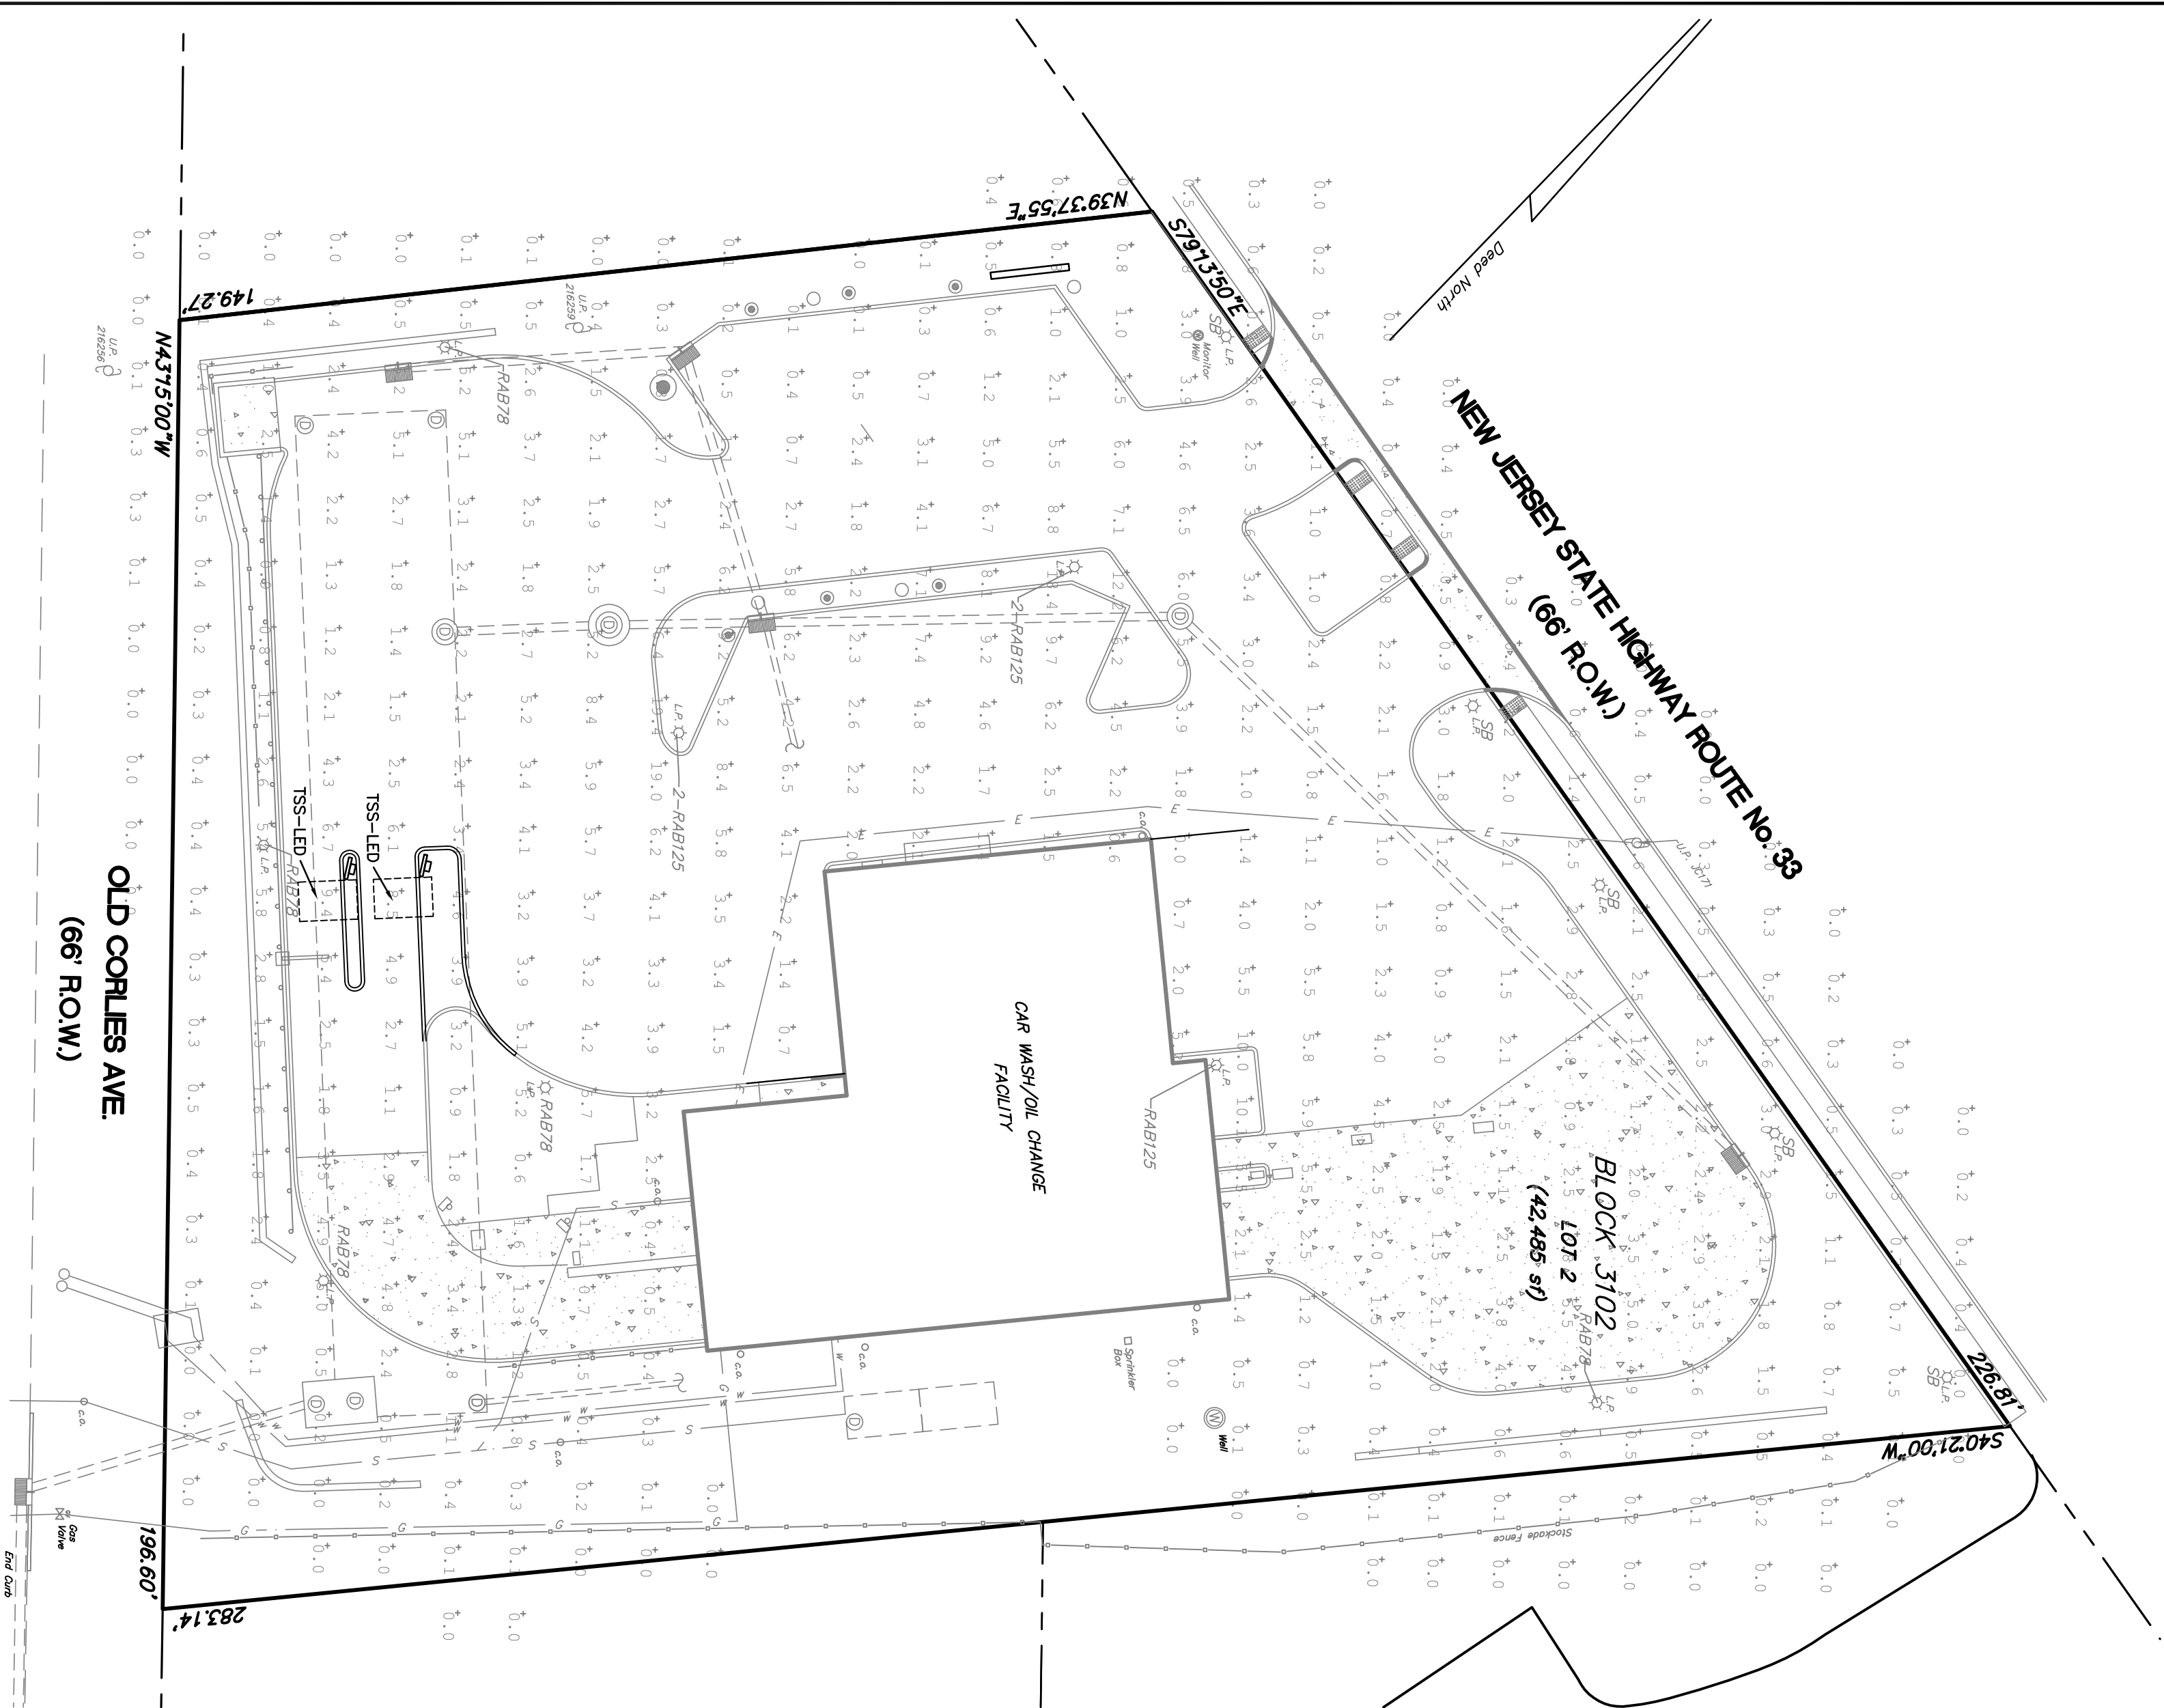


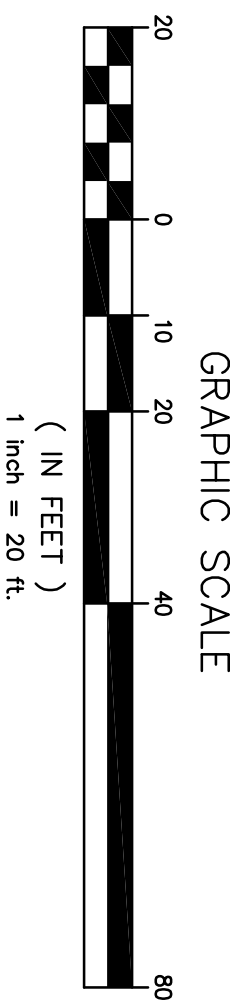

|         |                                    |          |
|---------|------------------------------------|----------|
| SB      | STERNBERG LIGHTING LED ACORN LIGHT | EXISTING |
| RA8/78  | RA8 LED 78 FXTURE SINGLE           | EXISTING |
| RA8/125 | RA8 LED 125 FXTURE SINGLE          | EXISTING |
| 2-RA125 | RA8 LED 125 FXTURE DOUBLE          | EXISTING |
| T5S-LED | 5 FT WET LOCATION LED @ 9.0 FT     | PROPOSED |

**NOTE: ALL LIGHTS HAVE BEEN INSTALLED AT 14' MOUNTING HEIGHT.  
STERNBERG LIGHTING ACORN LIGHT REQUIRED BY THE MUNICIPALITY**

[illegible]


THIS FIXTURE TO REPLACE THE CHALLENGER 250 WATT AREA LIGHT.

**RAB LED 78 FIXTURE**  
**N.T.S.**

N.T.S.

[illegible][illegible][illegible]

THIS FIXTURE TO REPLACE THE CHALLENGER 400 WATT AREA LIGHT

**RAB LED 125 FIXTURE**  
**N.T.S.**

**N.T.S.**

[illegible][illegible][illegible]


THIS FIXTURE TO REPLACE STERNBERG LIGHTING GLOBE LIGHT 225 WATT

**ACORN LIGHT DETAIL**  
**N.T.S.**

T.S.

**SET MET LOCATION LED LIGHT OPTIONS**

**CONDUIT OPTION**  
(RIGID OR FLEXIBLE)

**JUNCTION BOX**  
SEE DETAIL A TYPICAL CONNECTION

**ACCEPTS 1/2" NPT CONDUIT**  
**TIGHT CONNECTIONS.**

**JUMPER CABLE OPTION**  
(CONNECTED WITH 1/8" CORD AND RIGID/TIGHT CORD GRIP)

**SPACED TO**  
**DESIRED DISTANCE**

**DETAIL A**

**SHOWN WITH 1/8" CORD POWER CORD**  
**SEE DETAIL B TYPICAL CONNECTION**

**ACCEPTS CORD OR**  
**WIRE FOR CONNECTIONS**

**DETAIL B**

Light fixture 80 Watts, 7500 lumens  
Voltage 100V/277VAC  
Wattage 80W  
When 30V/60V is used you can connect it to 100V/277V

FOR SCALE DRAWING

| DATE | NAME | REV | DESCRIPTION |
|------|------|-----|-------------|
|      | WMC  | 001 |             |
|      | ECR  |     |             |
|      | DRG  |     |             |
|      | APP  |     |             |
|      | CHK  |     |             |
|      | DES  |     |             |

TITLE: **LED Light Assembly**

SCALE: 3/8"=1'-0"

DATE: 10/27/2010

BY: RBY

SHEET 01 OF 1

ISS LED CANOPY FIXTURE

N.T.S.

|   |               |                                                                                     |                    |
|---|---------------|-------------------------------------------------------------------------------------|--------------------|
| <br><b>STUART CHALLONER, P.E.</b><br>PROFESSIONAL ENGINEER N.J. LIC. NO. 34497<br>PROFESSIONAL PLANNER N.J. LIC. NO. 4489 |               |  |                    |
| <b>CHALLONER &amp; ASSOCIATES LLC</b><br>CONSULTING ENGINEERS AND PLANNERS<br>201 Main Street, 2nd Floor<br>Toms River, New Jersey, 08753<br>Phone: 732-818-8880 Fax: 732-818-8881                           |               | OFFICE OF: WITH: NO. 264288257700<br>NEW JERSEY PROFESSIONALS                       |                    |
| Date: 10, 2024   | Scale: 1"=20' | Drawn By: SCC                                                                       | Checked By: S.C.C. |
| File No.: 16003   |               | Find Book: Sheet No.: 3 of 3                                                        |                    |